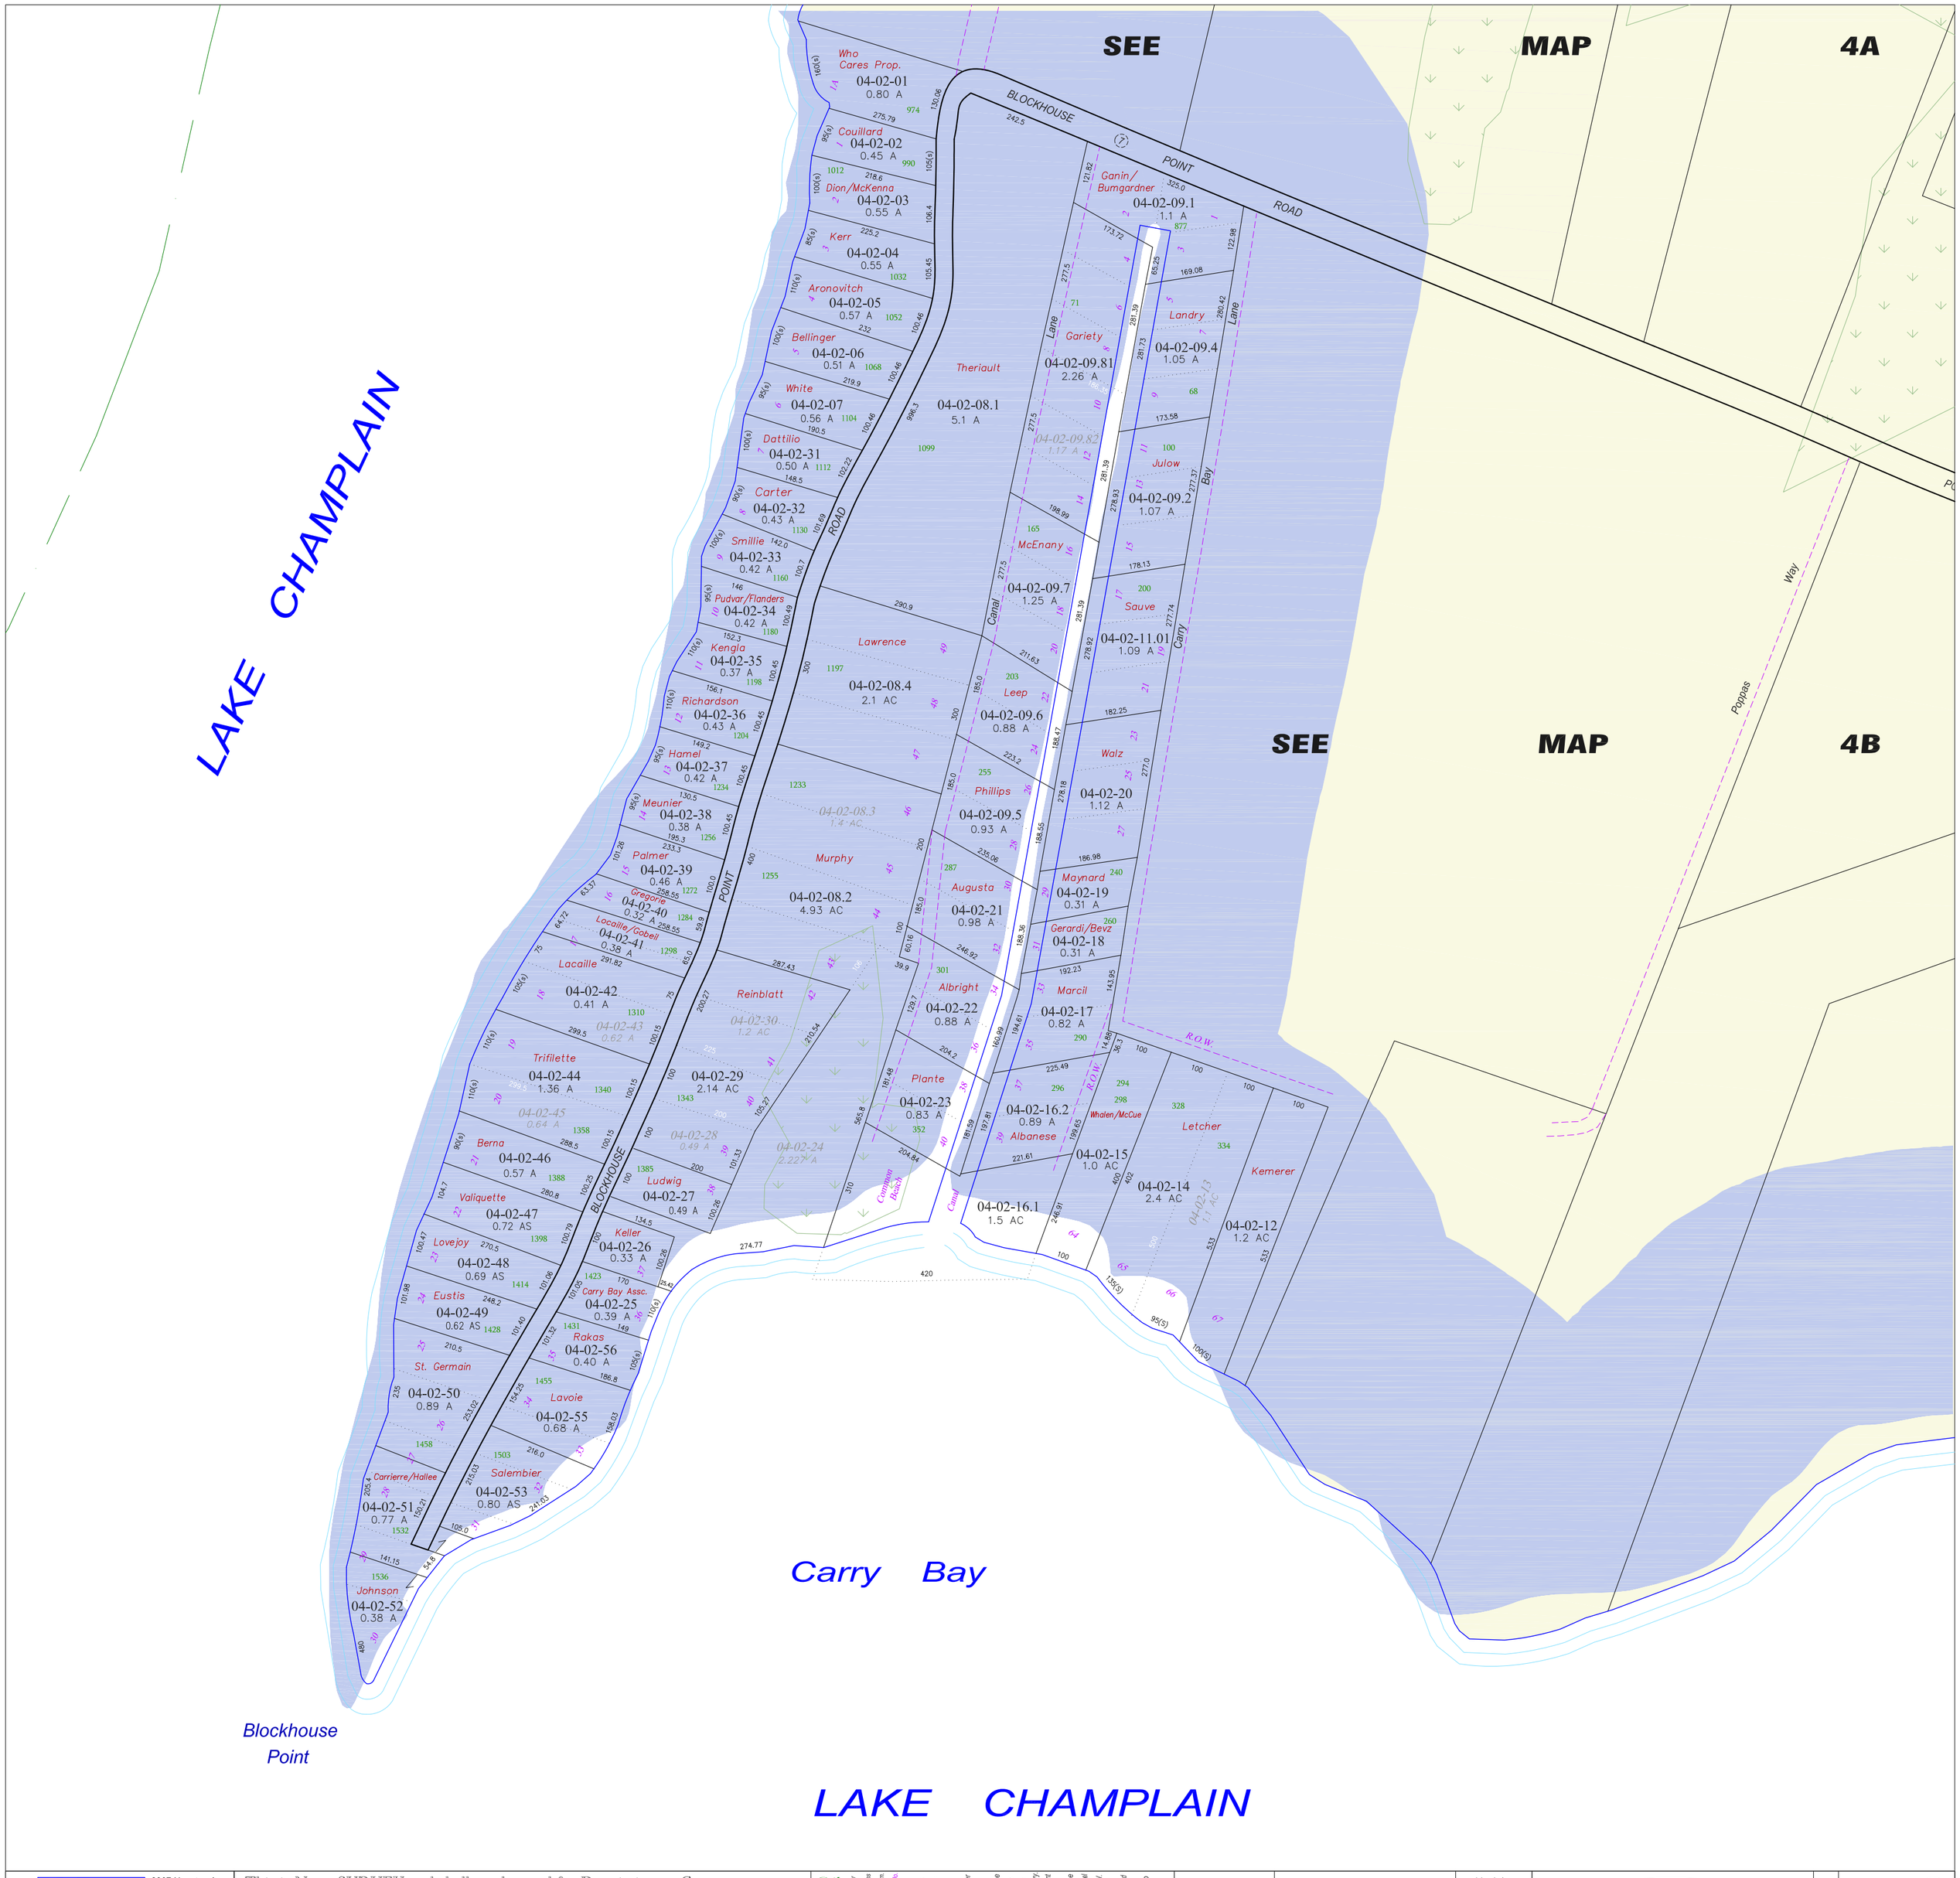

Digital Mapping Prepared By
2207 Hopeton Ave.
Raleigh, NC 27614
802-309-8200
www.imapvt.com
RUSSELL GRAPHICS

This is Not a SURVEY and shall not be used for Description or Conveyance...

This Map was prepared from Deeds & Surveys recorded in the Town Clerk's Office. North Hero Parcel Maps have been updated annually since 1997. The accuracy of this map is determined by the filed information. All Data meets or exceeds specifications outlined in the Vermont Mapping Guidelines. This Map is the sole property of the Town and any copy, paper or digital, shall not be given without permission from the Town. ALL INFORMATION IS SUBJECT TO CHANGE.

Copyright 2018 Russell Graphics - All rights Reserved

LEGEND OF SYMBOLS

03-01-32 Parcel ID Number
500(s) Scaled Dimensions
450.15 Deed/Survey Dim.
Lot 23 Subdivision Lot No.
100 A Deed Acres
100.5 AC Computed Acres
100.25 AS Surveyed Acres
2 VT Route 2
010 Town Rd Number
2457 E911 Adress
Property Line
Match Line
Deed Line
Railroad Bndry.
Velco Easement
River as a Property Line
River thru Parcel
Private R.O.W.
State of Vermont Land
Town of North Hero
Exempt

NORTH

0 50 150 250
Scale in Feet

Map Index
4A
4B

PROPERTY MAP OF
NORTH HERO
VERMONT

APRIL 2018

MAP 4C